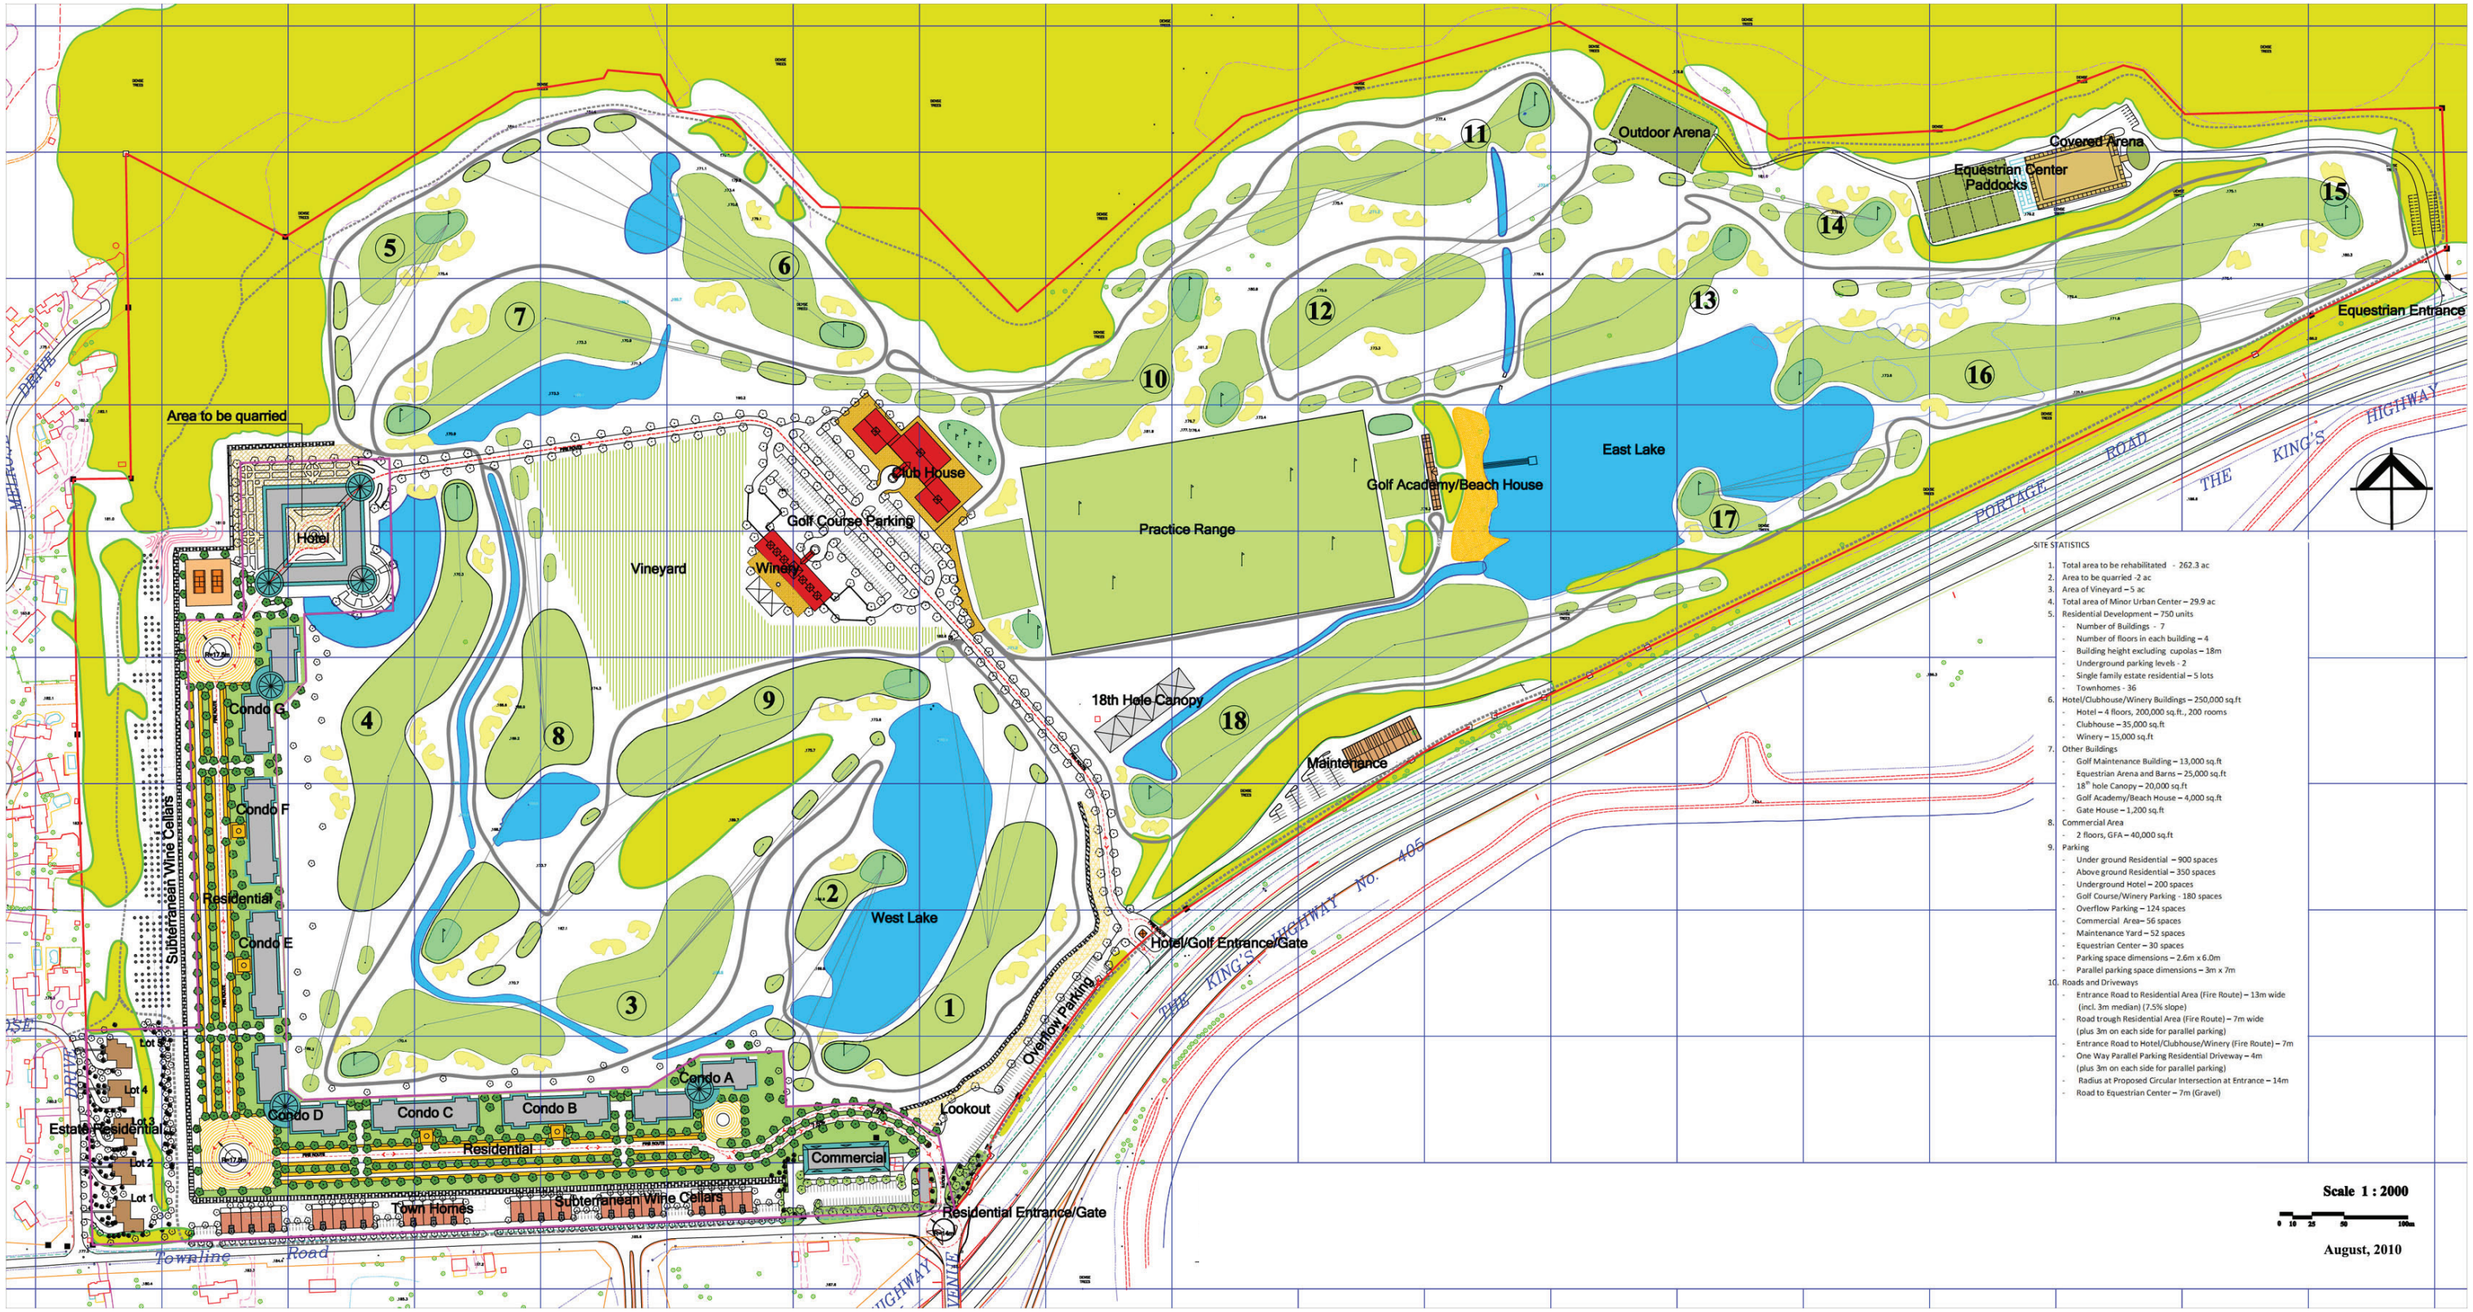

Rehabilitation Site Plan

THE RESIDENCES AT
QUEENSTON QUARRY
NIAGARA-ON-THE-LAKE, CANADA